FIGURE 7.3
ACCESSIBLE PARKING SIGN
HIGHWAY TRAFFIC ACT, REGULATION 581
PRESCRIBED SIGNS FOR PARKING SPACES UNDER THE *HIGHWAY TRAFFIC ACT*, REGULATION 581
PRESCRIBED SIGNS FOR PARKING SPACES DESIGNATED UNDER A MUNICIPAL BY-LAW FOR THE USE OF PEOPLE WITH DISABILITIES

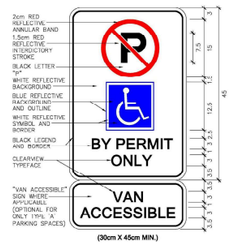

NOTES:
- SIGN TO BE MOUNTED ON HEAVY DUTY STEEL GALV. POST AT HEIGHT OF 2,0m FROM FINISHED GRADE TO CENTRE OF SIGN.
- PROVIDE ALL POSTS, STRAPS & HARDWARE TO MOUNT SIGN.
- REFER TO SITE PLAN FOR LOCATIONS.

B/F PARKING SIGN DTL.

4 A1.2 A1.2 SCALE: N.T.S.

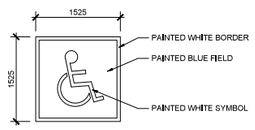

B/F PARKING SYM. DTL.

3 A1.2 A1.2 SCALE: N.T.S.

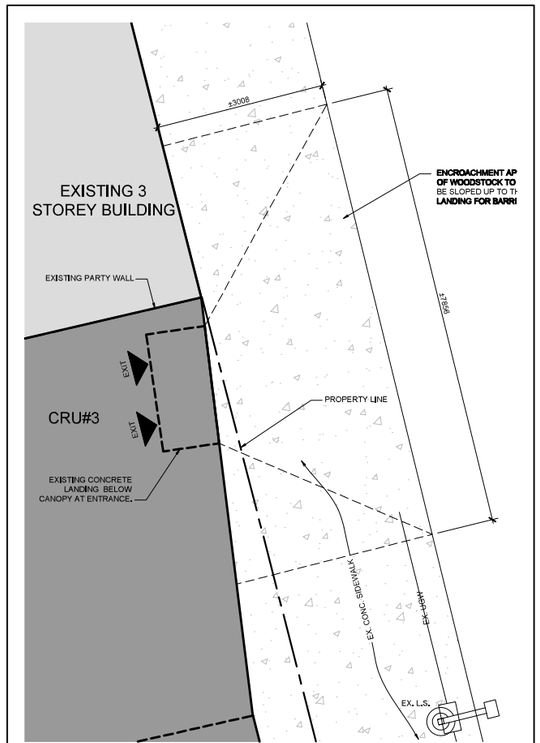

ENLARGED PLAN - ENTRY AT CRU#3

2 A1.1 A1.2 SCALE: 1:50

ENLARGED SITE PLAN

1 A1.1 A1.2 SCALE: 1:100

NOTES:
1. VERIFY ALL DIMENSIONS PRIOR TO CONSTRUCTION.
2. DO NOT SCALE DRAWINGS.
3. REPORT ALL DISCOVERIES OF ERRORS, OMISSIONS, OR DISCREPANCIES TO THE ARCHITECT OR DESIGN ENGINEER AS APPLICABLE.
4. USE ONLY LATEST REVISED DRAWINGS OR THOSE THAT ARE MARKED "ISSUED FOR CONSTRUCTION".
5. THE DRAWINGS ARE THE PROPERTY OF THE ARCHITECT AND/OR ENGINEER AND MUST BE RETURNED ON COMPLETION OF THE PROJECT. ANY UNAUTHORIZED USE IS PROHIBITED.
6. AREA CALCULATIONS ARE APPROXIMATE.
7. DATE FORMAT: YYYY-MM-DD

ISSUE & REVISION DESIGNATION
LETTER (A) = ISSUE , No. (1) = REVISION

No.	Date	Issued For / Revisions
A	2025-05-08	ISSUED FOR SITE PLAN APPROVAL
1	2025-07-15	RE-ISSUED FOR SITE PLAN APPROVAL
B	2025-11-05	ISSUED FOR CLIENT REVIEW
C	2025-12-16	ISSUED FOR PERMIT - PHASE 3
2	2026-01-09	RE-ISSUED FOR SITE PLAN APPROVAL

Set No.

a+LiNK architecture inc.
preserve + create + sustain
P 519.649.0220 www.aLiNKarch.ca
362 DUFFERIN AVENUE, LONDON ON N6B 1Z4

Project:
Addition & Renovation to
453 SIMCOE STREET
PHASE 3
453 Simcoe St., Woodstock, ON

Drawing:
ENLARGED SITE PLAN
& SITE PLAN DETAILS

Drawn By:	Job Captain	Project No.:
JM	MH	2470
Scale: AS SHOWN		
Plot Date: 2026-01-09		Sheet No.: A1.2
Current Issue: D	Current Revision: 2	